
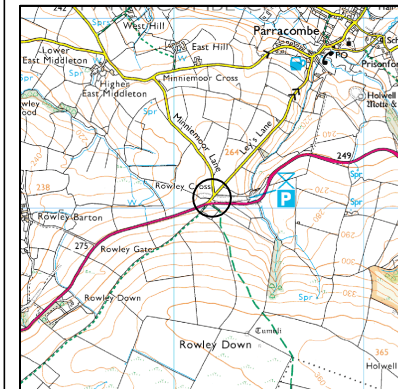
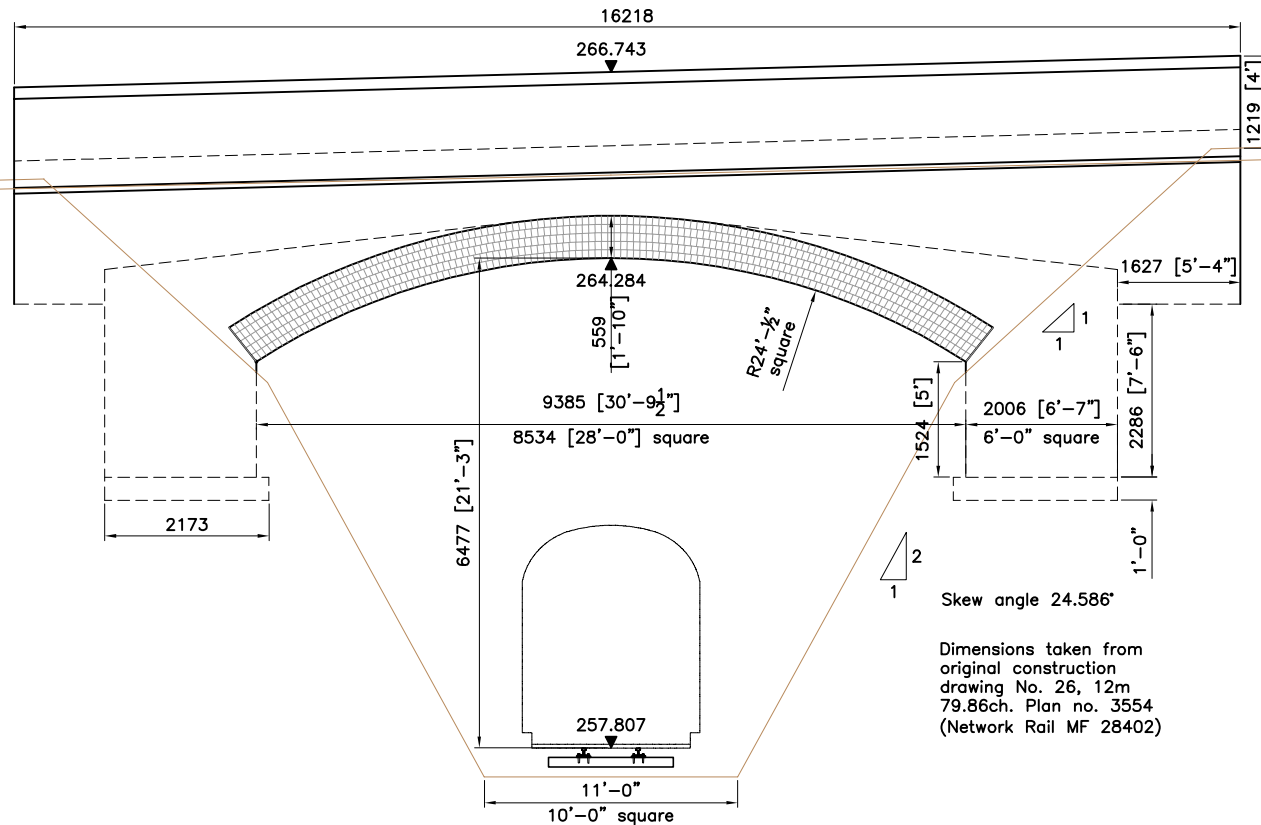
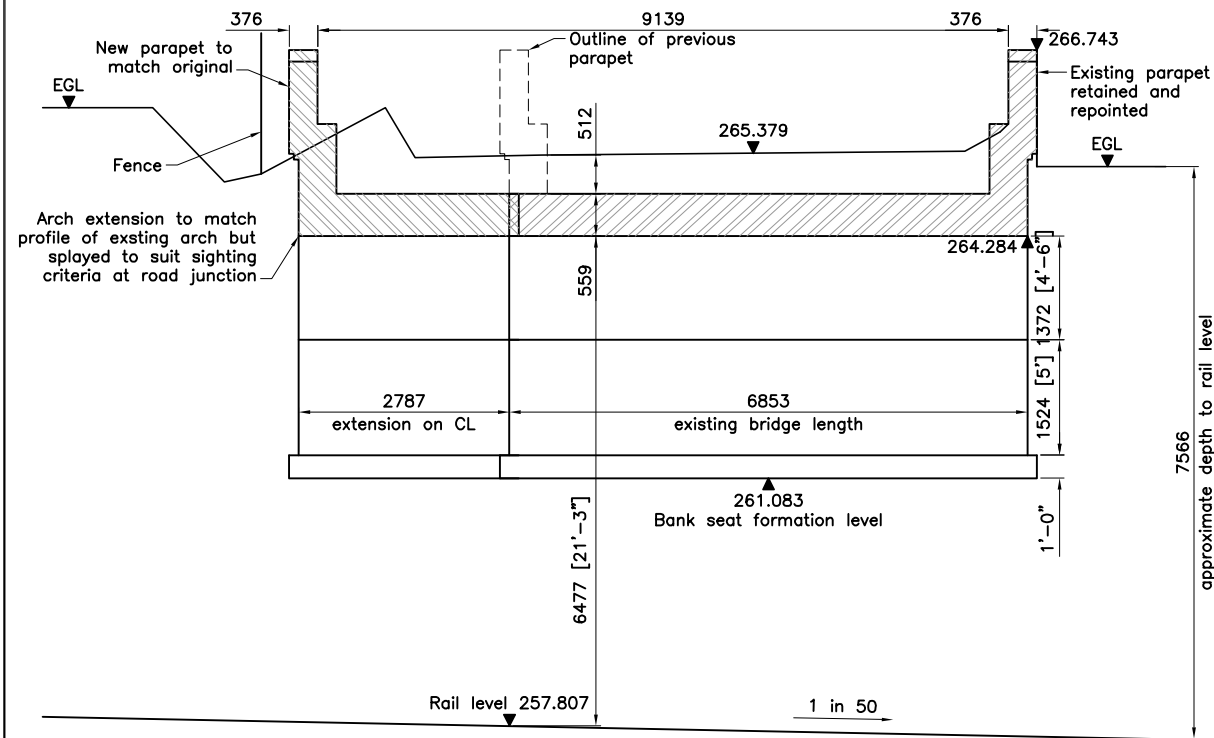


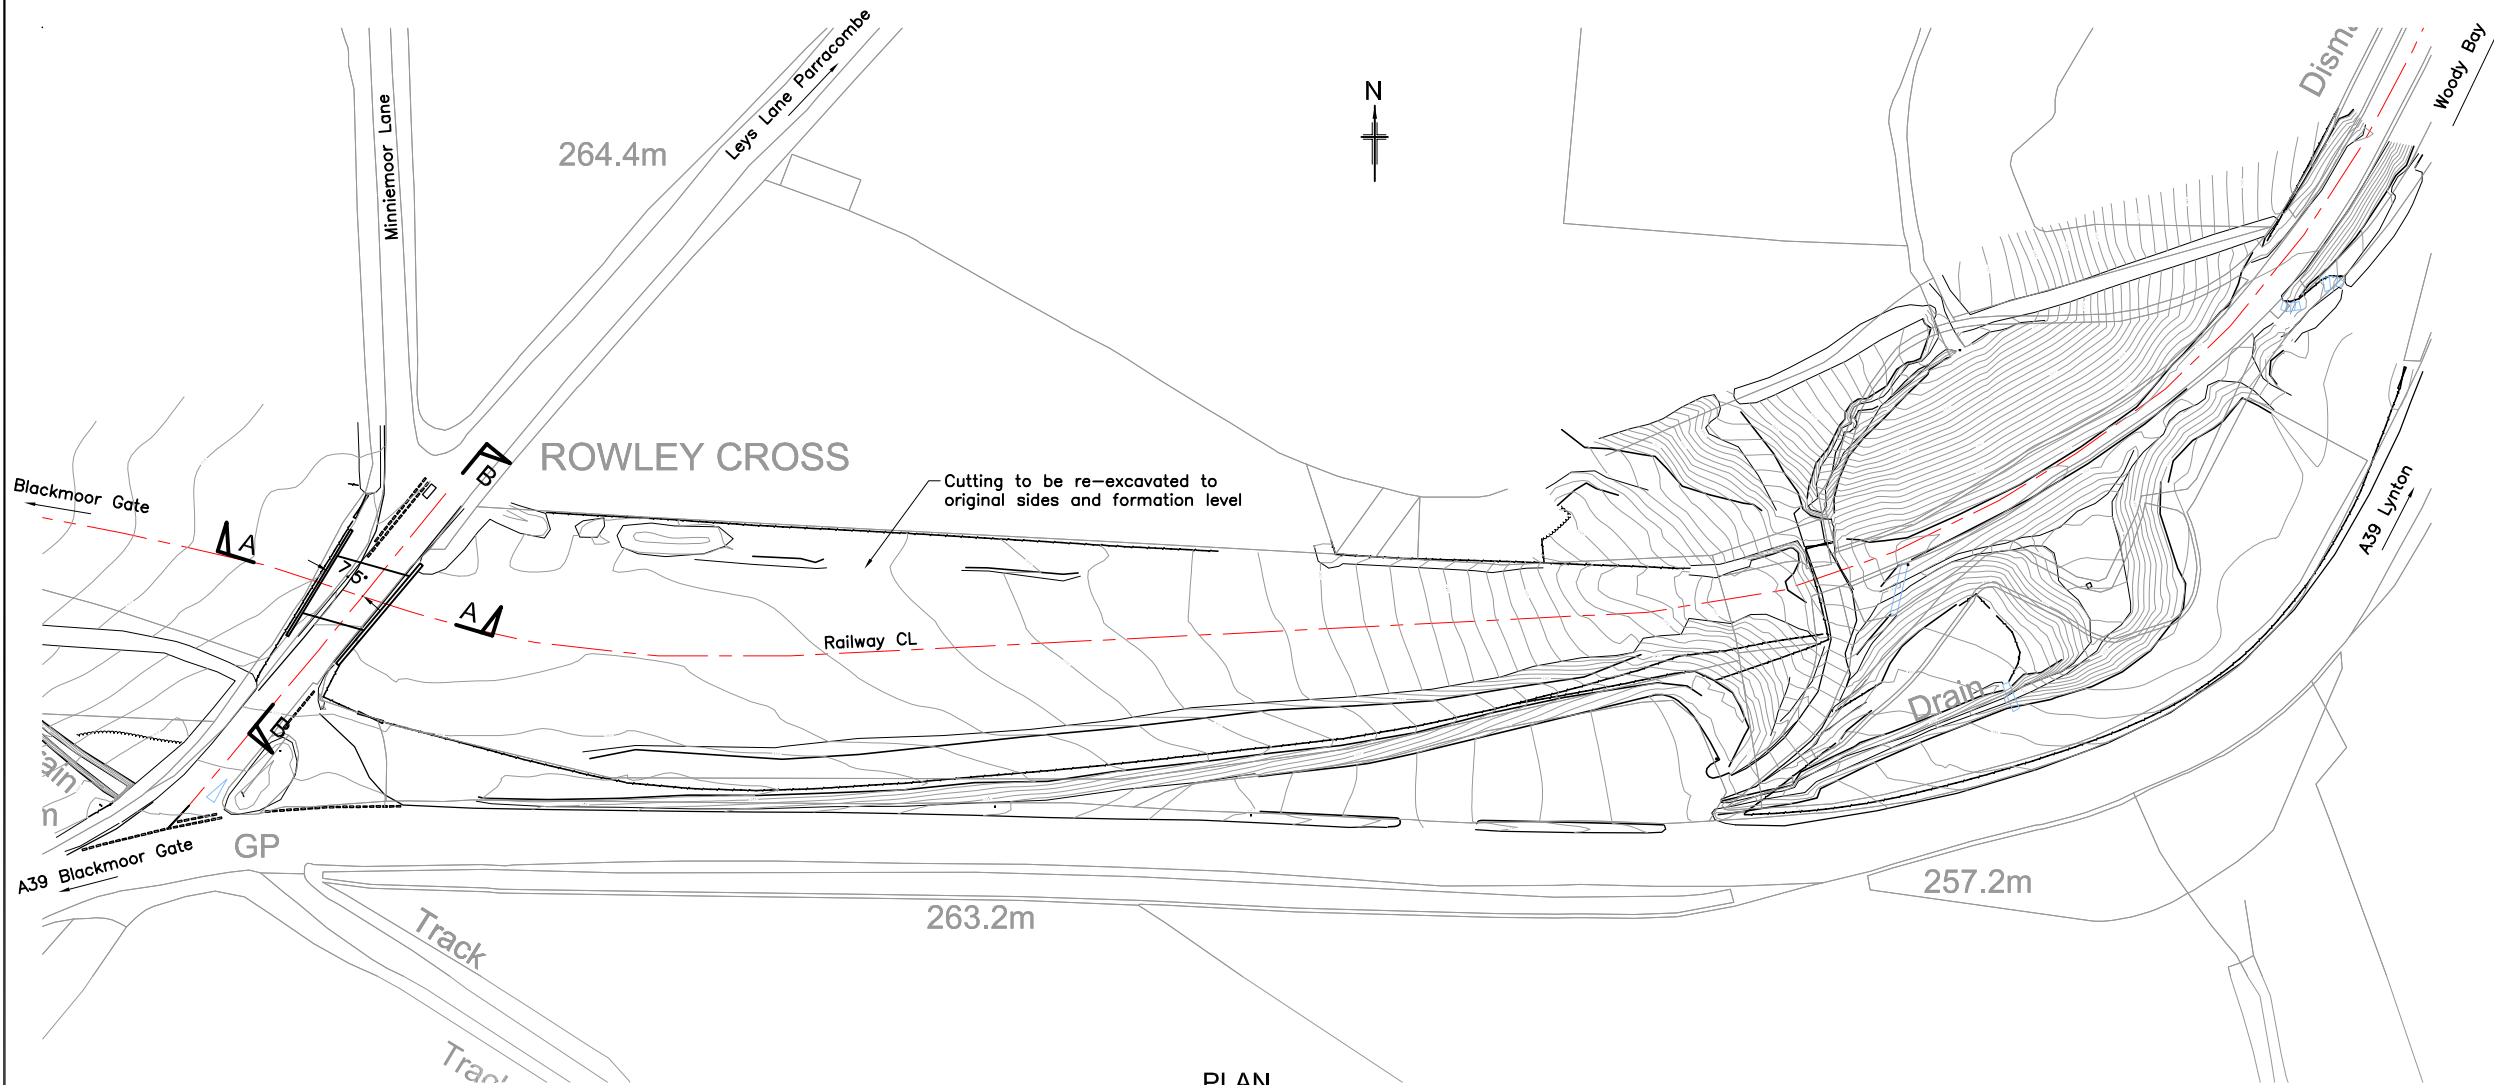


LOCATION PLAN SS 662 451
(266207, 145050)

NOTES

- 1 Levels are derived from Lidar survey.
- 2 OS grid reference at centre of bridge is 266206.863E, 144050.180N
- 3 .

PRELIMINARY

HALF SCALE DRAWING

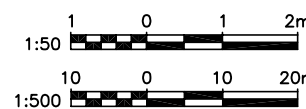

Revision	By	Checked	Approved	Date	Description
B	-	-	-	-	-
A	-	-	-	-	-

Client
Lynton & Barnstaple Railway Trust Ltd.
Woody Bay Station, Marlinhoe Cross, Parracombe, Devon EX31 4BA
Tel 01398 763467 Fax
www.lynton-rail.co.uk
Registered Charity No. 1082564



Project
LYNTON AND BARNSTAPLE RAILWAY

Drawing
ROWLEY CROSS 12m 79.86ch
GENERAL ARRANGEMENT

Drawn by JCS Date: 31/10/14
Checked by Date:
Authorised by Date:

Drawing No. LBR-57-001 Revision
-

Drawing Scale: 1: 250, 50

CAD Filename: Plot Scale: 1:1